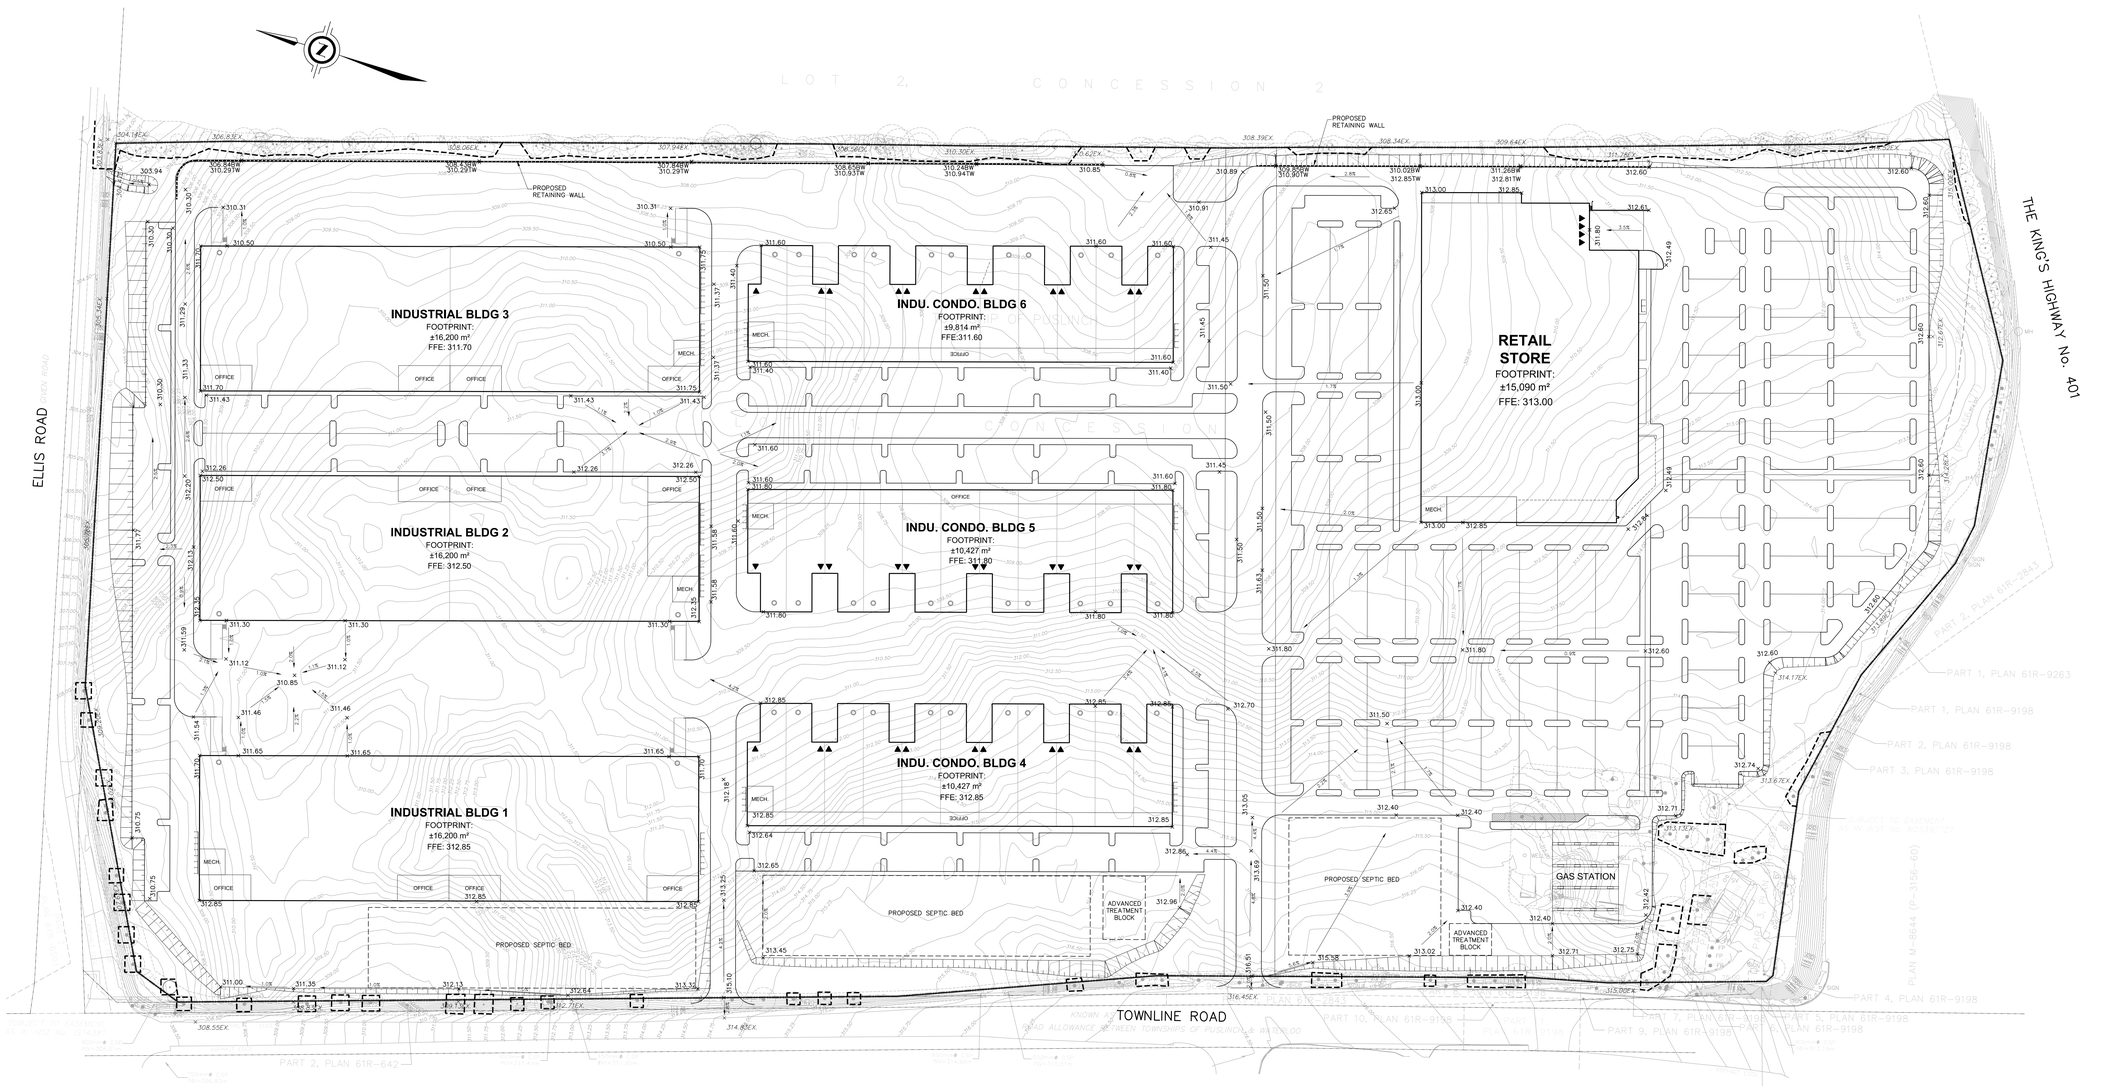

General Notes

No.	Revision/Issue	Date
2:	ISSUED FOR ZBA	1/24/26
1:	ISSUED FOR ZBA	10/31/25

HUSSON
ENGINEERING + MANAGEMENT
P 905.709.5825
200 CACHET WOODS COURT, SUITE 304
MARKHAM, ON L6C 0Z8
HUSSON.CA

Project Name and Address:
2809 TOWNLINE ROAD
PUSLINCH, ONTARIO

Drawing Title:
PRELIMINARY GRADING PLAN

Project No.	Sheet
251619	SW1
Date: 26-07-24	
Scale: 1:1000	