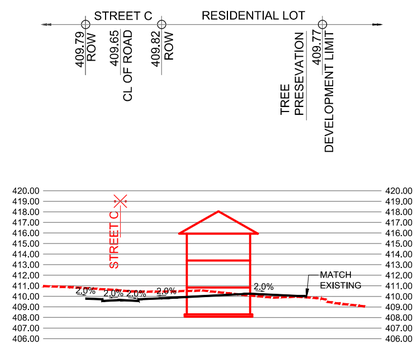

SECTION 1-1

SCALE HOR 1:1000
VER 1:400

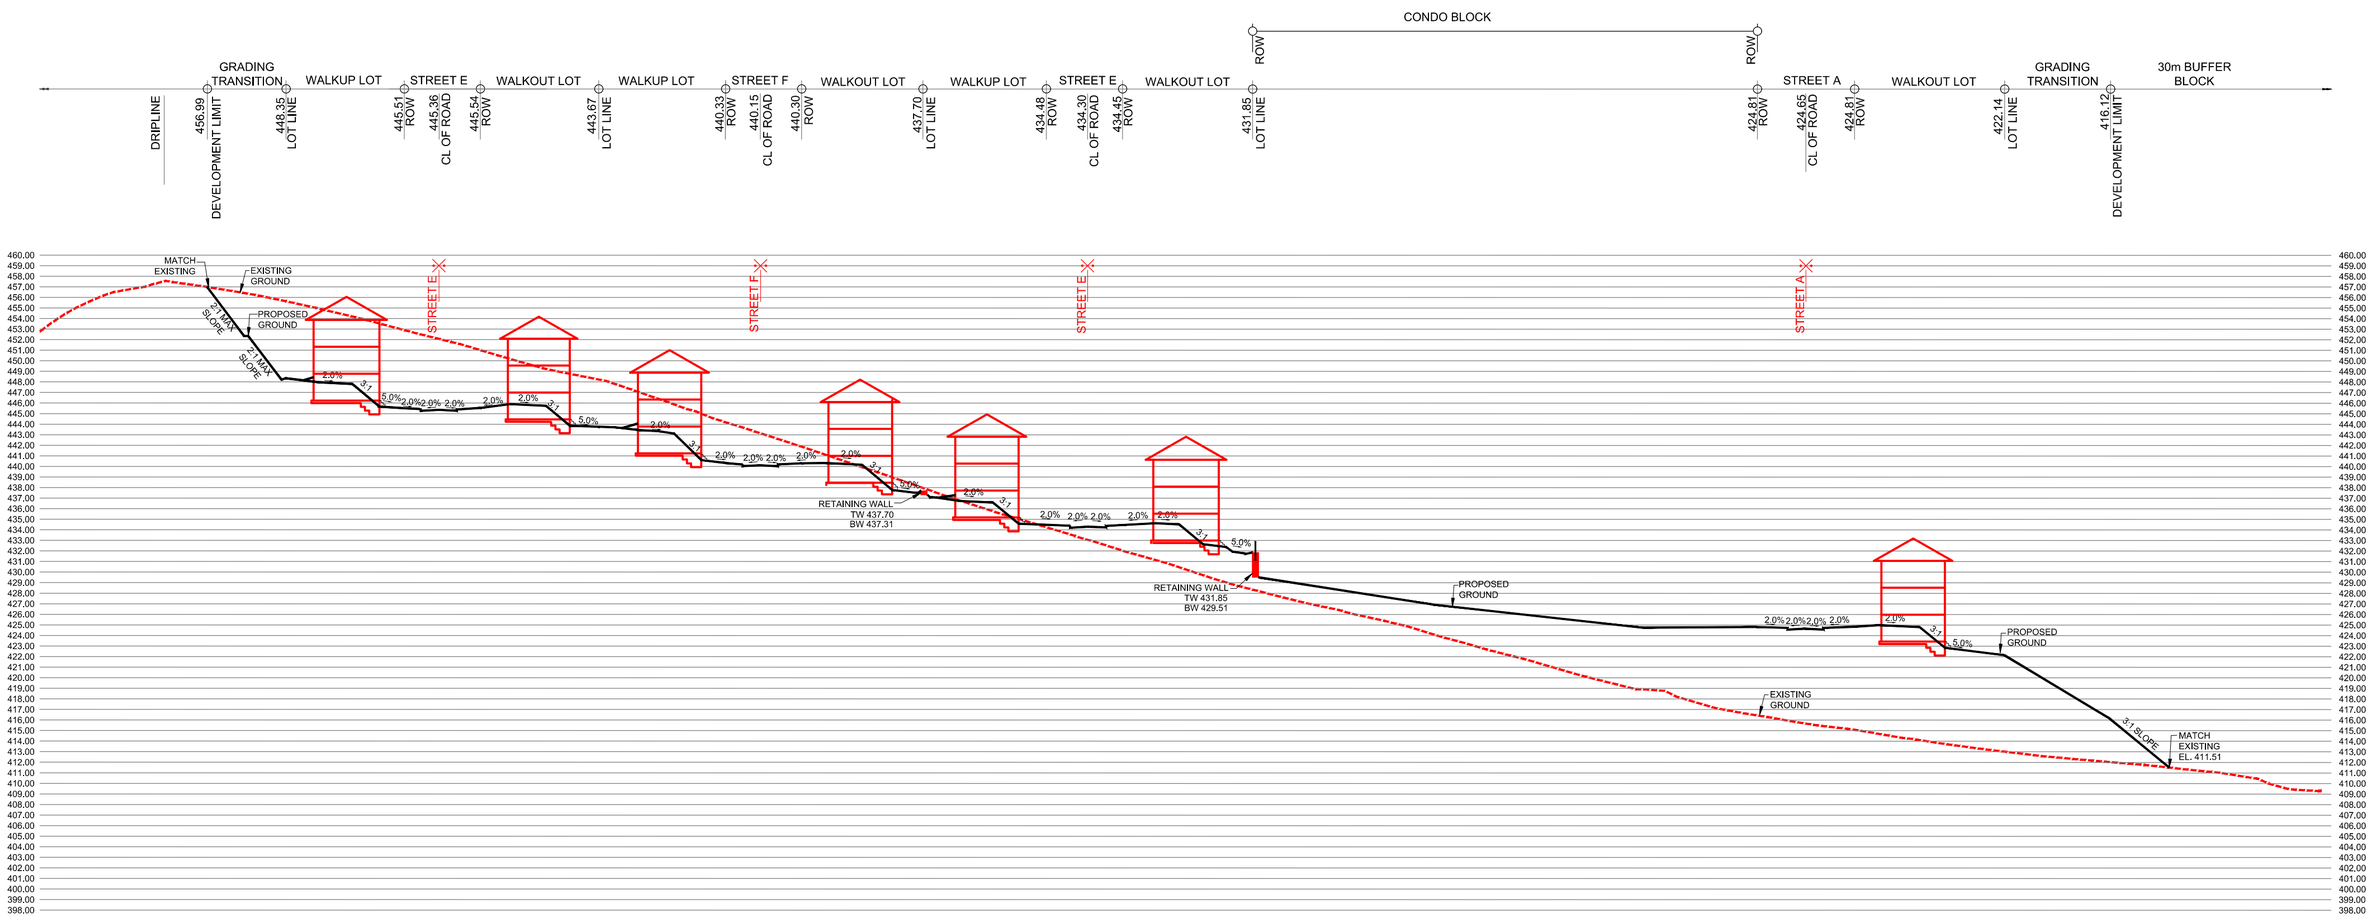

SECTION 2-2

SCALE HOR 1:1000
VER 1:400

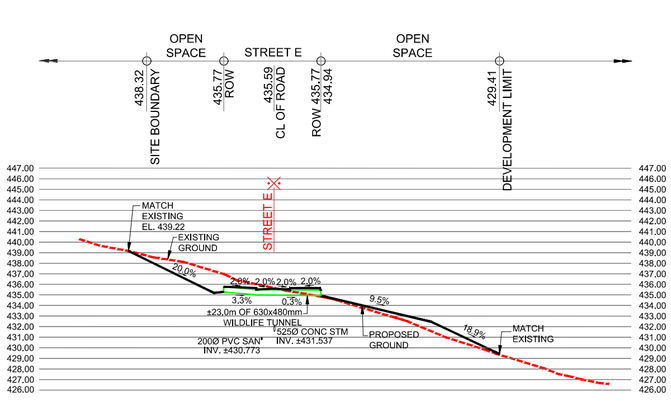

SECTION 3-3

SCALE HOR 1:100
VER 1:40

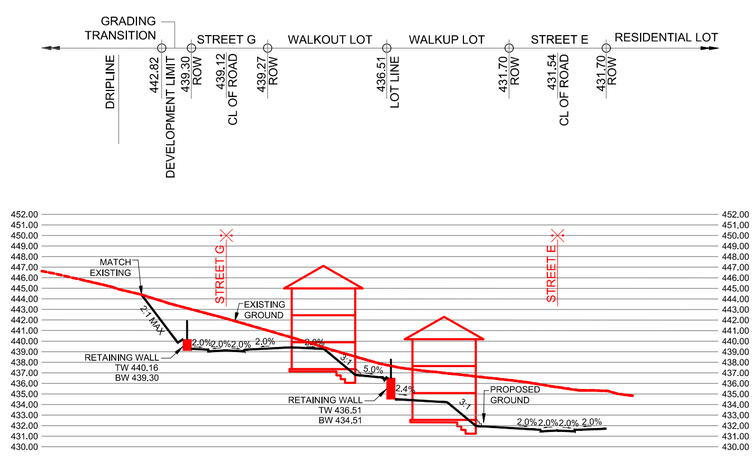

SECTION 4-4

SCALE HOR 1:1000
VER 1:400

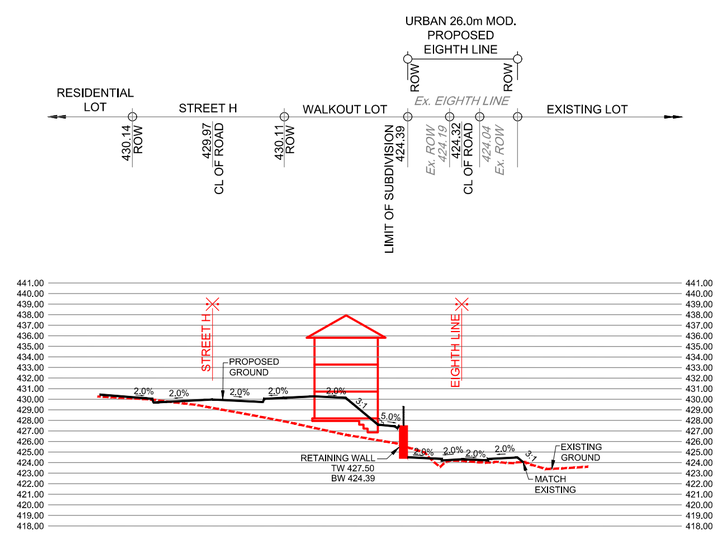

SECTION 5-5

SCALE HOR 1:1000
VER 1:400

DSEL
600 Alden Road, Suite 606
Markham, Ontario, L3R 0E7
Tel. (905) 475-3080
Fax. (905) 475-3081
www.DSEL.ca

5552 EIGHTH LINE & 5520 EIGHTH LINE

TOWN OF ERIN

CROSS SECTIONS

SCALE:	AS SHOWN	PROJECT No.:	21-1242
DATE:	JULY 2024	DRAWING:	7