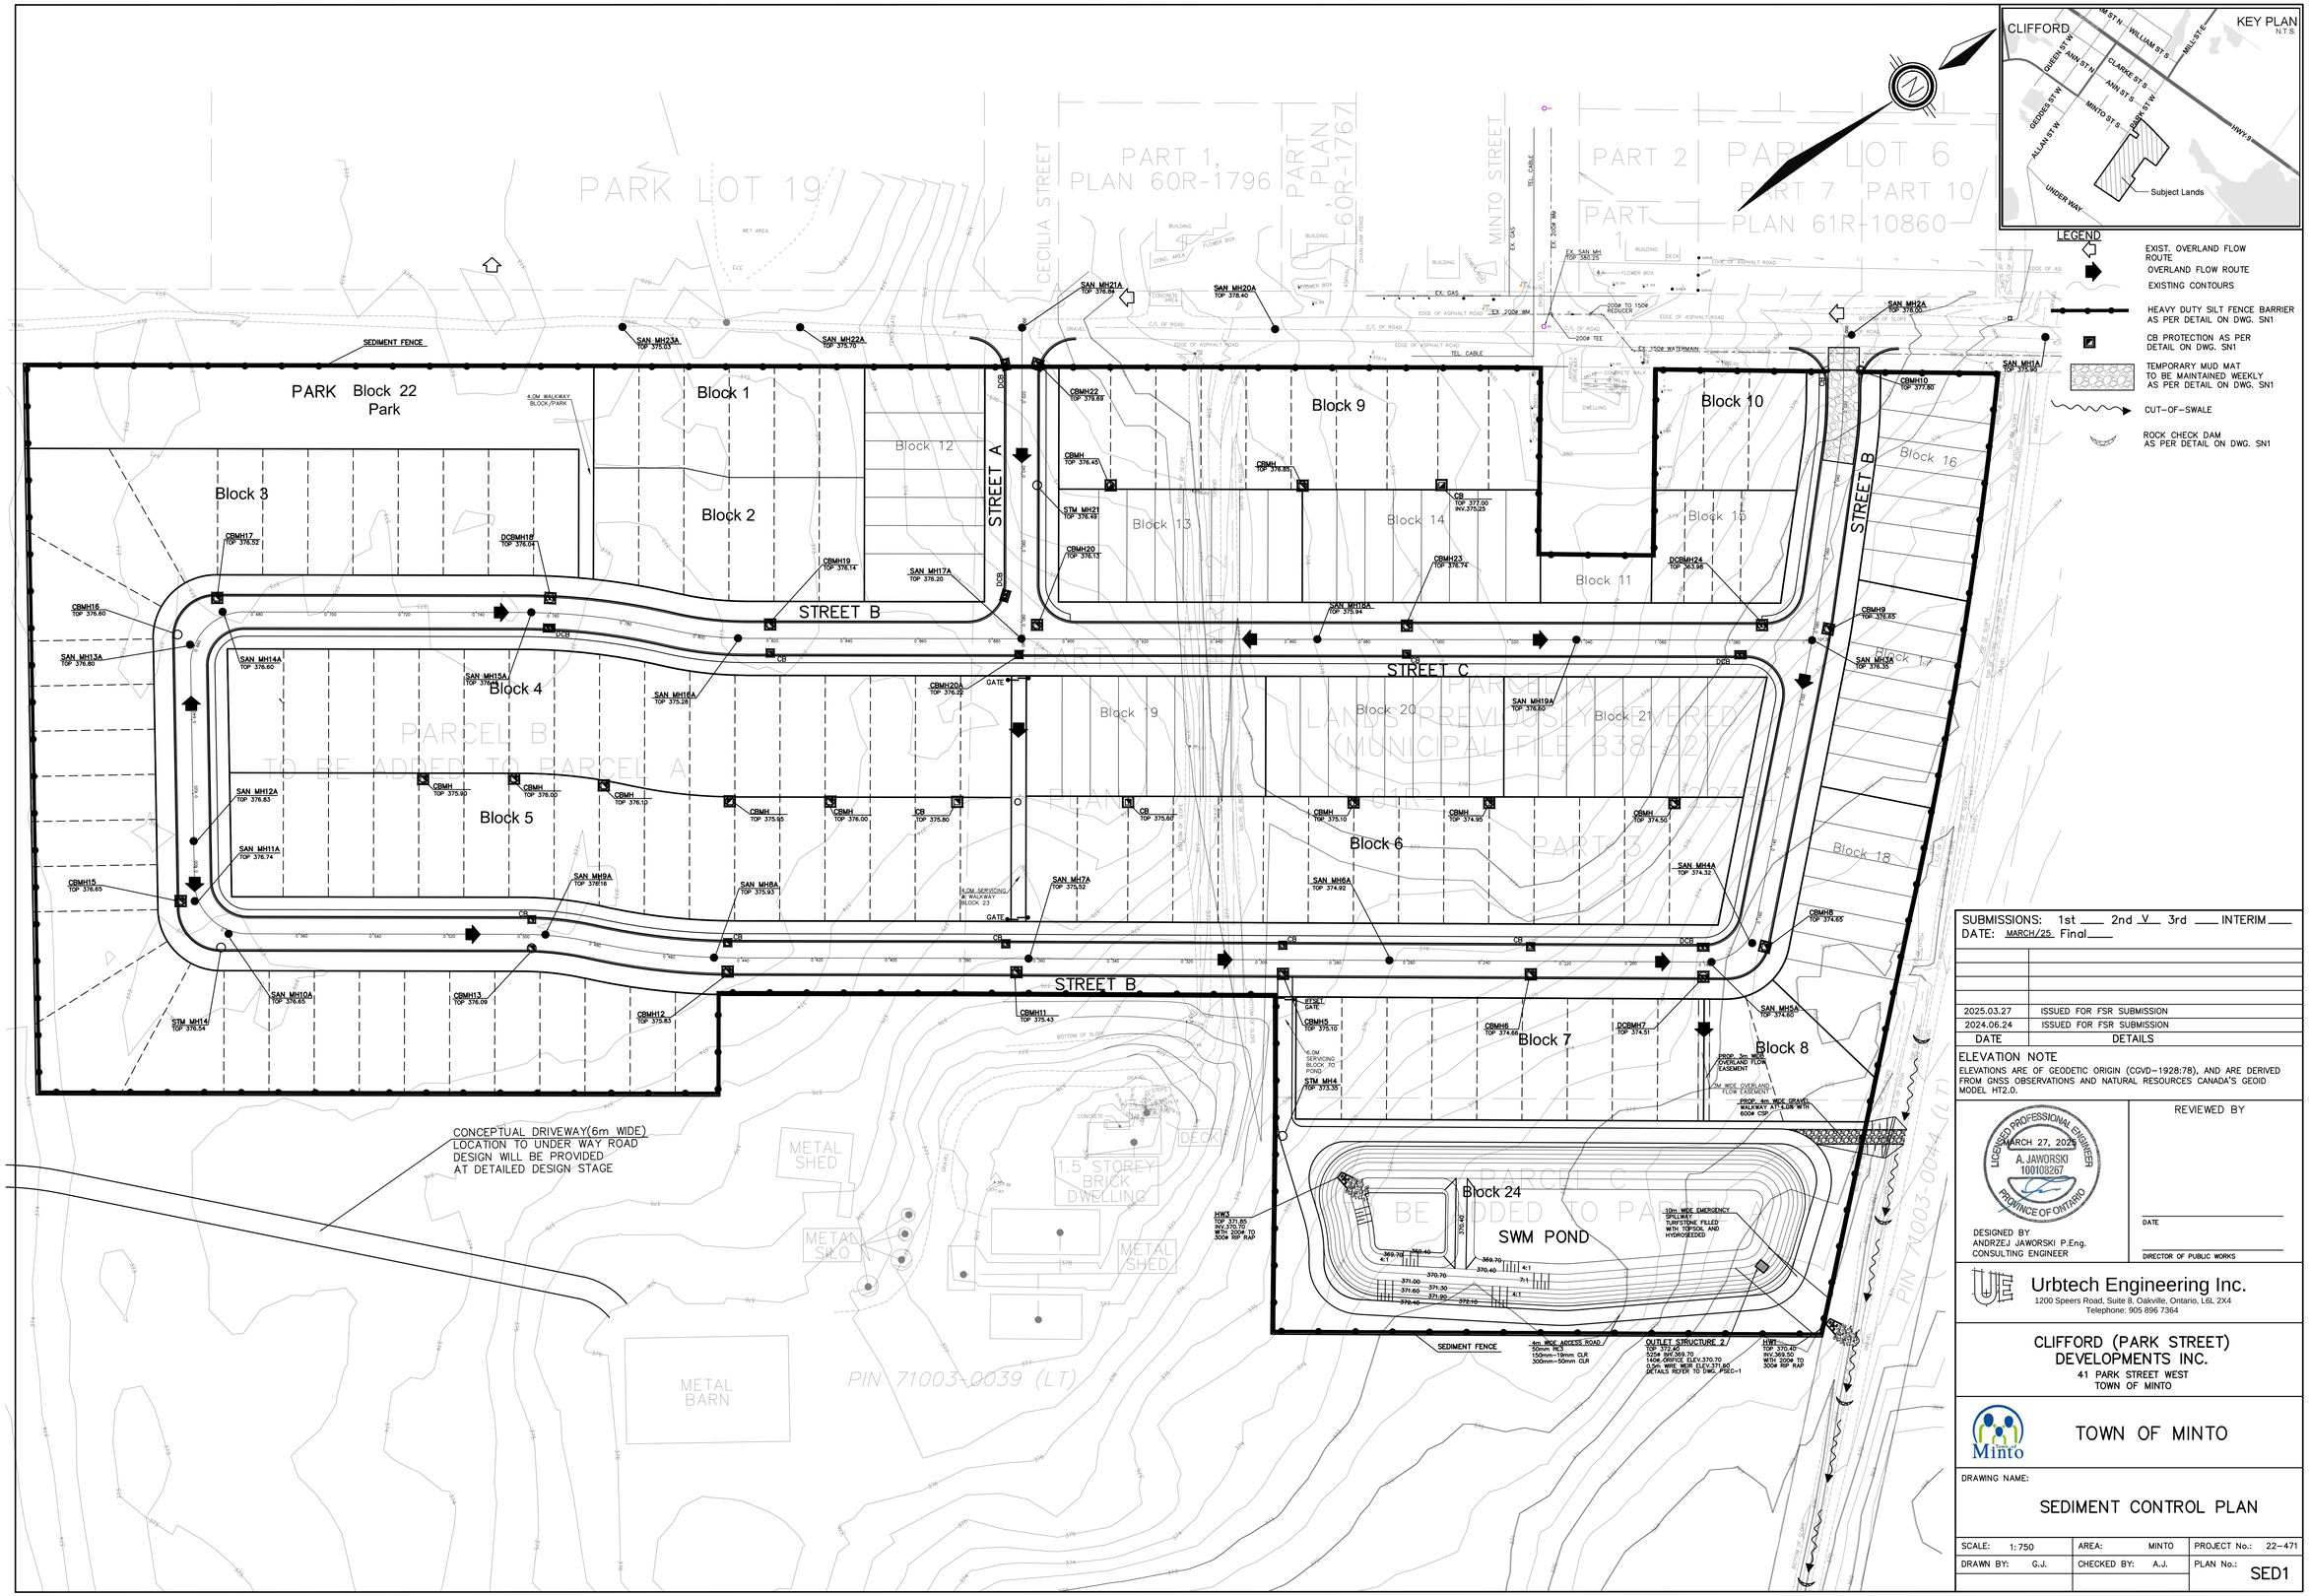

SUBMISSIONS: 1st ___ 2nd V 3rd ___ INTERIM ___
DATE: MARCH/25 Final ___

DATE	DETAILS
2025.03.27	ISSUED FOR FSR SUBMISSION
2024.06.24	ISSUED FOR FSR SUBMISSION

ELEVATION NOTE

ELEVATIONS ARE OF GEODETIC ORIGIN (CGVD–1928:78), AND ARE DERIVED FROM GNSS OBSERVATIONS AND NATURAL RESOURCES CANADA'S GEOID MODEL HT2.0.

LICENSED PROFESSIONAL ENGINEER
MARCH 27, 2025
A. JAWORSKI
100108267
PROVINCE OF ONTARIO

DESIGNED BY
ANDRZEJ JAWORSKI P.Eng.
CONSULTING ENGINEER

REVIEWED BY

DATE

DIRECTOR OF PUBLIC WORKS

Urbtech Engineering Inc.
1200 Speers Road, Suite 8, Oakville, Ontario, L6L 2X4
Telephone: 905 896 7364

CLIFFORD (PARK STREET) DEVELOPMENTS INC.
41 PARK STREET WEST
TOWN OF MINTO

TOWN OF MINTO

DRAWING NAME:

SEDIMENT CONTROL PLAN

SCALE: 1:750	AREA: MINTO	PROJECT No.: 22–471	
DRAWN BY: G.J.	CHECKED BY: A.J.	PLAN No.: SED1	