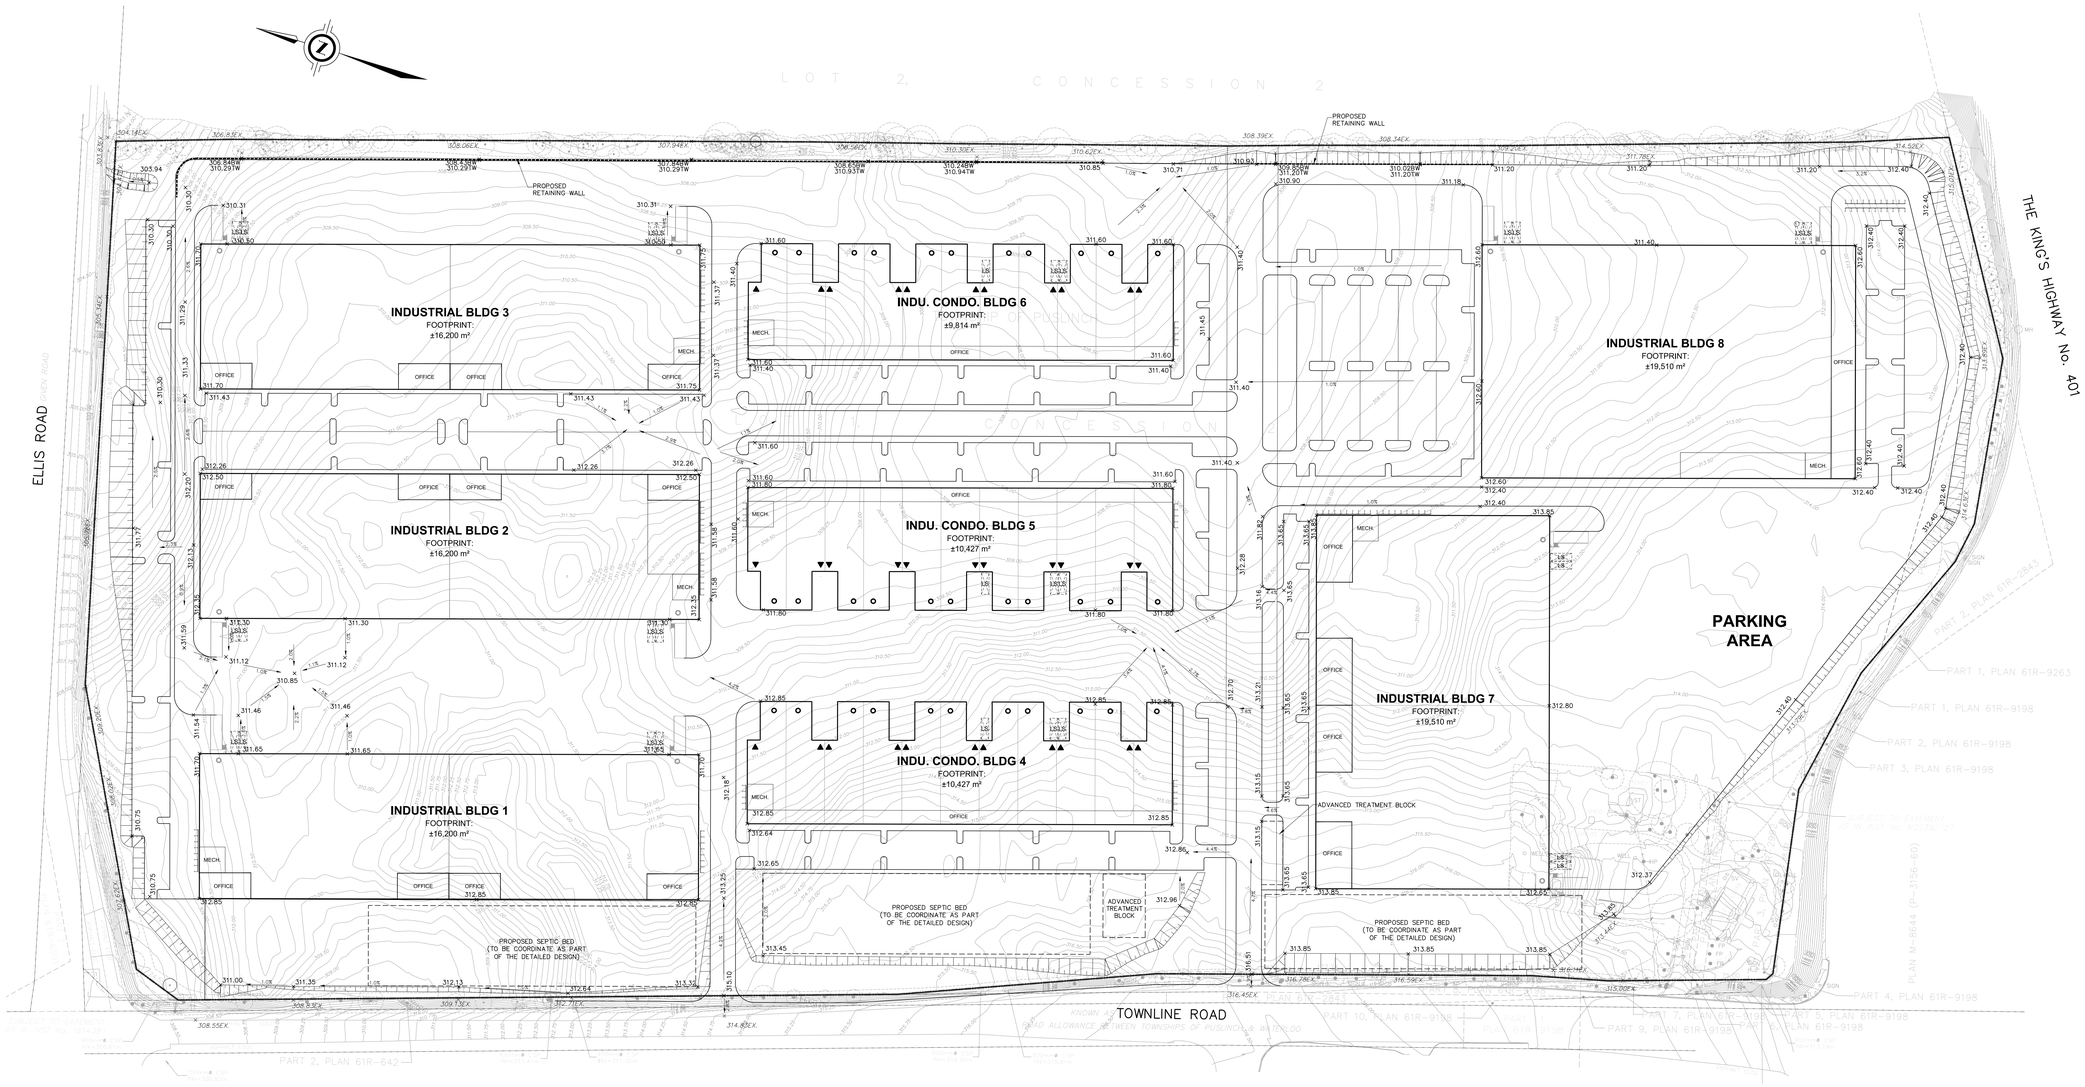

No.	Revision/Issue	Date
2	ISSUED FOR ZBA	4/24/26
1	ISSUED FOR ZBA	10/31/25

HUSSON
ENGINEERING + MANAGEMENT
P 905.709.5825
200 CACHET WOODS COURT, SUITE 304
MARKHAM, ON L6C 0Z8
HUSSON.CA

Project Name and Address
2809 TOWNLINE ROAD
PUSLINCH, ONTARIO

Drawing Title
PRELIMINARY GRADING PLAN

Project No. 251619
Date 26-07-24
Scale 1:1000
Drawing No. SW1