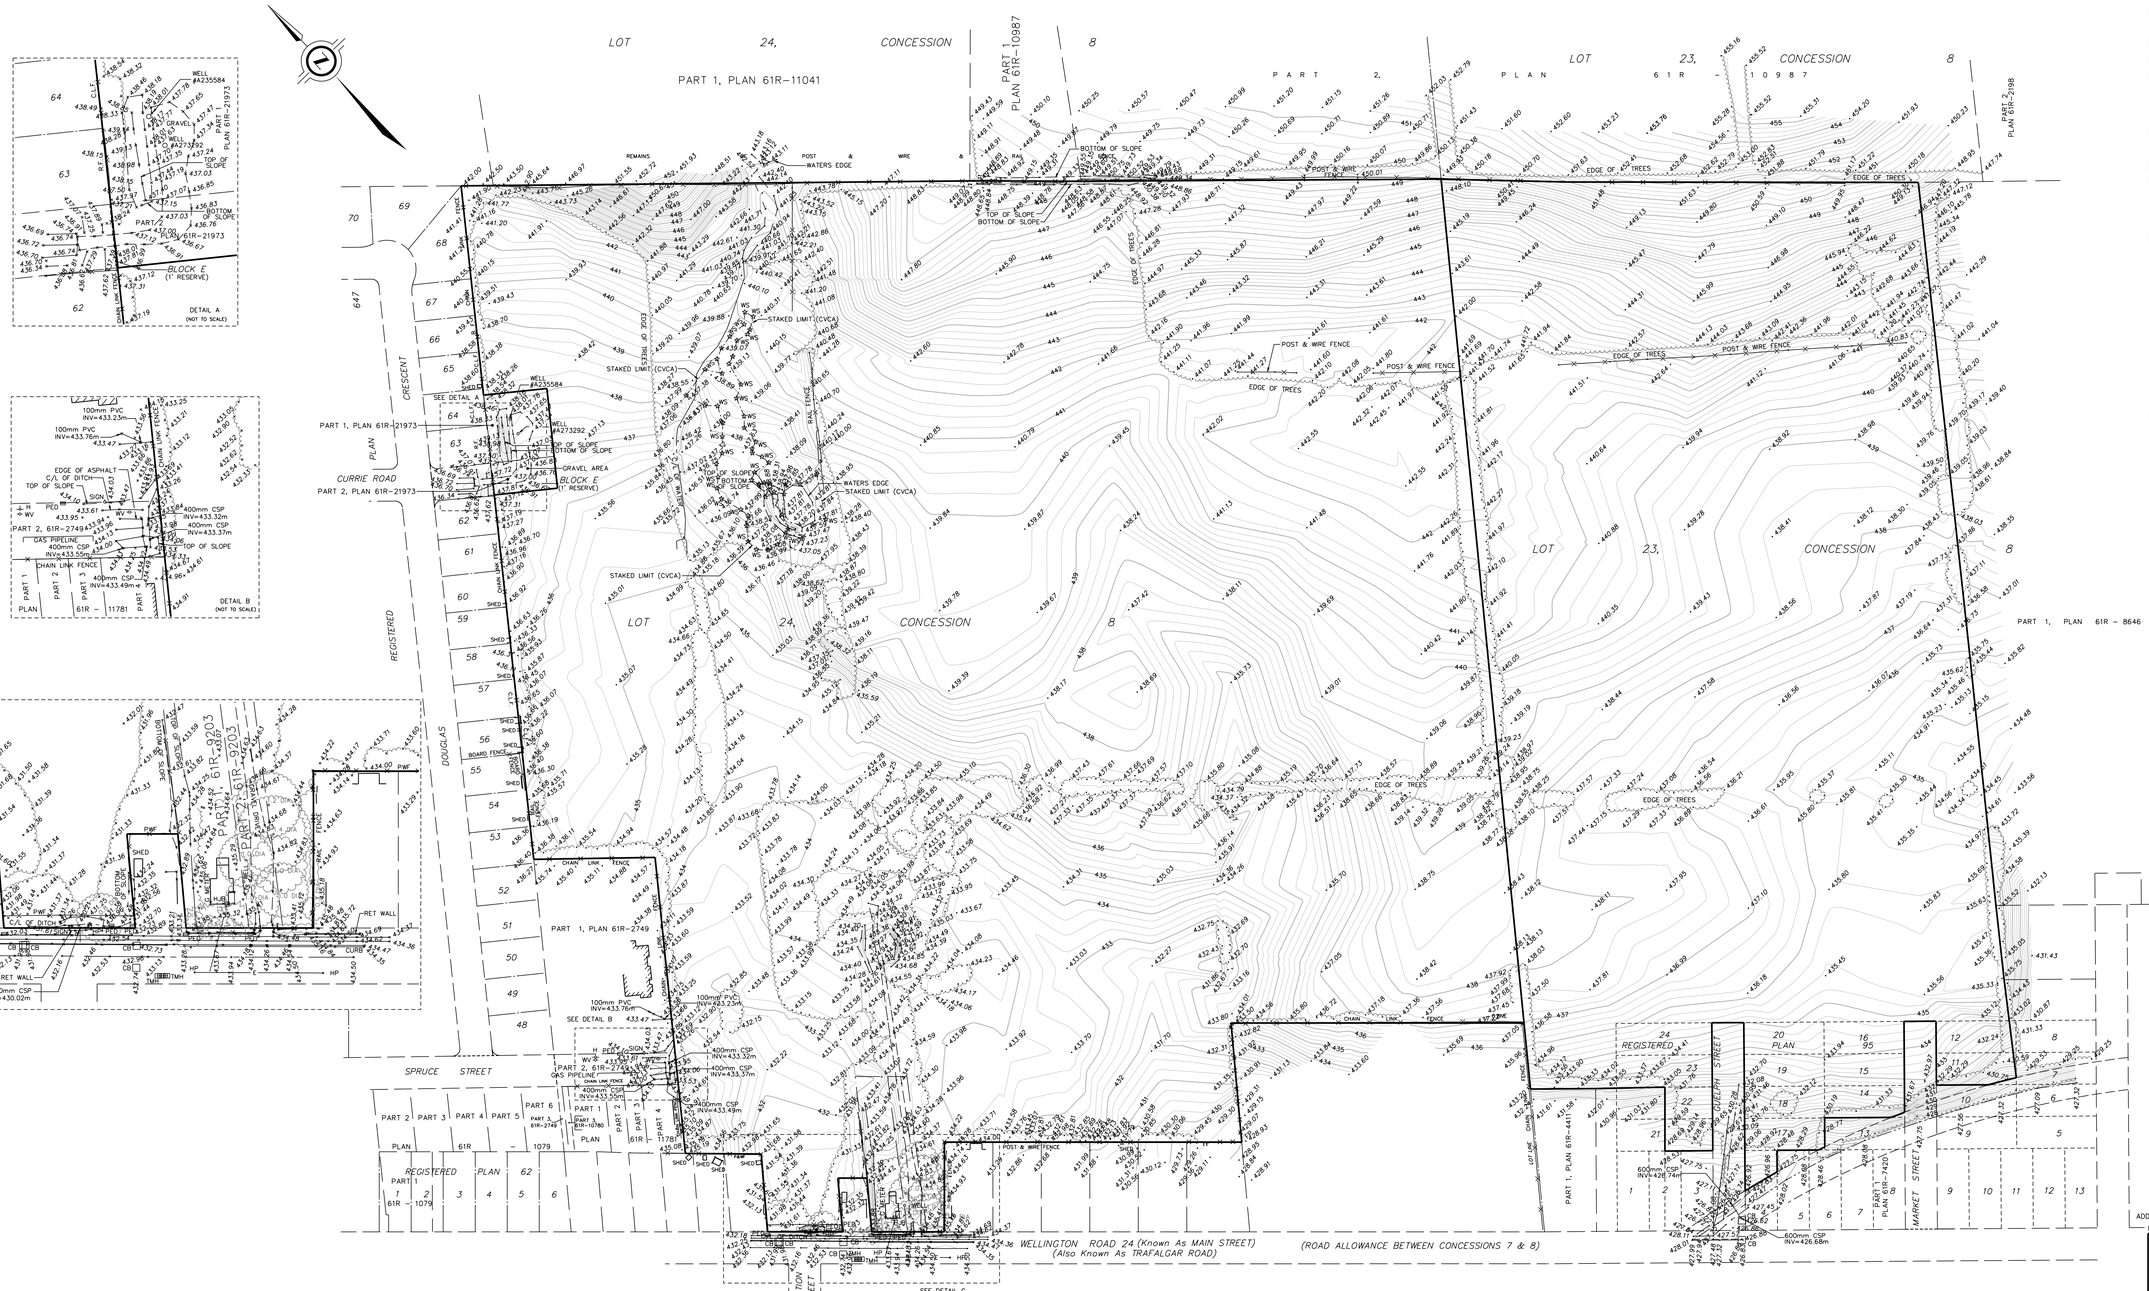

PLAN SHOWING TOPOGRAPHIC FEATURES OF

PART OF LOTS 23 & 24, CONCESSION 8

(Geographic Township of Erin) AND
PART OF LOTS 11 & 12
EAST OF MARKET STREET AND
PART OF LOT 14 AND
ALL OF LOTS 15 & 16,
WEST OF MARKET STREET AND
PART OF LOTS 4 & 17 AND
ALL OF LOTS 18, 19 & 20
EAST OF GUELPH STREET AND
PART OF LOTS 21 & 22 AND
ALL OF LOTS 23 & 24
WEST OF GUELPH STREET
REGISTERED PLAN 95
(Formerly The Village of Hillsburgh)
NOW IN THE
TOWN OF ERIN
COUNTY OF WELLINGTON

SCALE 1 : 1500

30 0 30 60 90 metres

BLACK, SHOEMAKER, ROBINSON & DONALDSON,
A WHOLLY OWNED SUBSIDIARY OF J.D. BARNES LIMITED

© COPYRIGHT 2021

METRIC DISTANCES AND/OR COORDINATES SHOWN ON THIS PLAN ARE IN METRES AND CAN BE CONVERTED TO FEET BY DIVIDING BY 0.3048.

ELEVATION NOTE

ELEVATIONS HEREON ARE GEODETIC AND ARE DERIVED FROM GNSS OBSERVATIONS USING MINISTRY OF NATURAL RESOURCES CANADA'S GEOID MODEL HT_2.0 ON.

INDEX CONTOURS ARE AT 1.00m INTERVALS.
INTERMEDIATE CONTOURS ARE AT 0.25m INTERVALS.

LEGEND

CB	DENOTES CATCHBASIN
HJB	DENOTES HYDRO JUNCTION BOX
G METER	DENOTES GAS METER
TMH	DENOTES TELEPHONE MANHOLE
FP	DENOTES FLAG POLE
HP	DENOTES HYDRO POLE
PED	DENOTES TELEPHONE PEDESTAL
H	DENOTES FIRE HYDRANT
WV	DENOTES WATER VALVE
WELL	DENOTES WELL
BF	DENOTES BOARD FENCE
CLF	DENOTES CHAIN LINK FENCE
PWF	DENOTES POST & WIRE FENCE
RF	DENOTES RAIL FENCE
WS	DENOTES WOOD STAKE SET BY CREDIT VALLEY CONSERVATION AUTHORITY (CVCA)

NOTE

BEFORE DIGGING, UNDERGROUND SERVICES SHOULD BE LOCATED ON SITE BY THE RESPECTIVE AGENCIES.

ADDITIONAL FIELDWORK (CVCA LIMIT) WAS COMPLETED ON THE 19th DAY OF JULY, 2021.
FIELDWORK WAS COMPLETED ON THE 27th DAY OF APRIL, 2021.

BSR&D
ONTARIO LAND SURVEYORS SURVEYING
URBAN & RURAL PLANNERS MAPPING
A wholly owned subsidiary of J.D. Barnes Ltd. GIS
257 WOODLAWN ROAD WEST, UNIT 101, GUELPH, ON N1H 8J1
T: (519) 822-4031 F: (519) 822-1220 www.jdbarnes.com

DRAWN BY:	CHECKED BY:	REFERENCE NO.:
RPA	LL	21-14-380-00-topo
PLOTTED: 8/4/2021		DATED: AUGUST 4, 2021

FILE: G:\21-14-380\00\Drawing\21-14-380-topo.dgn