
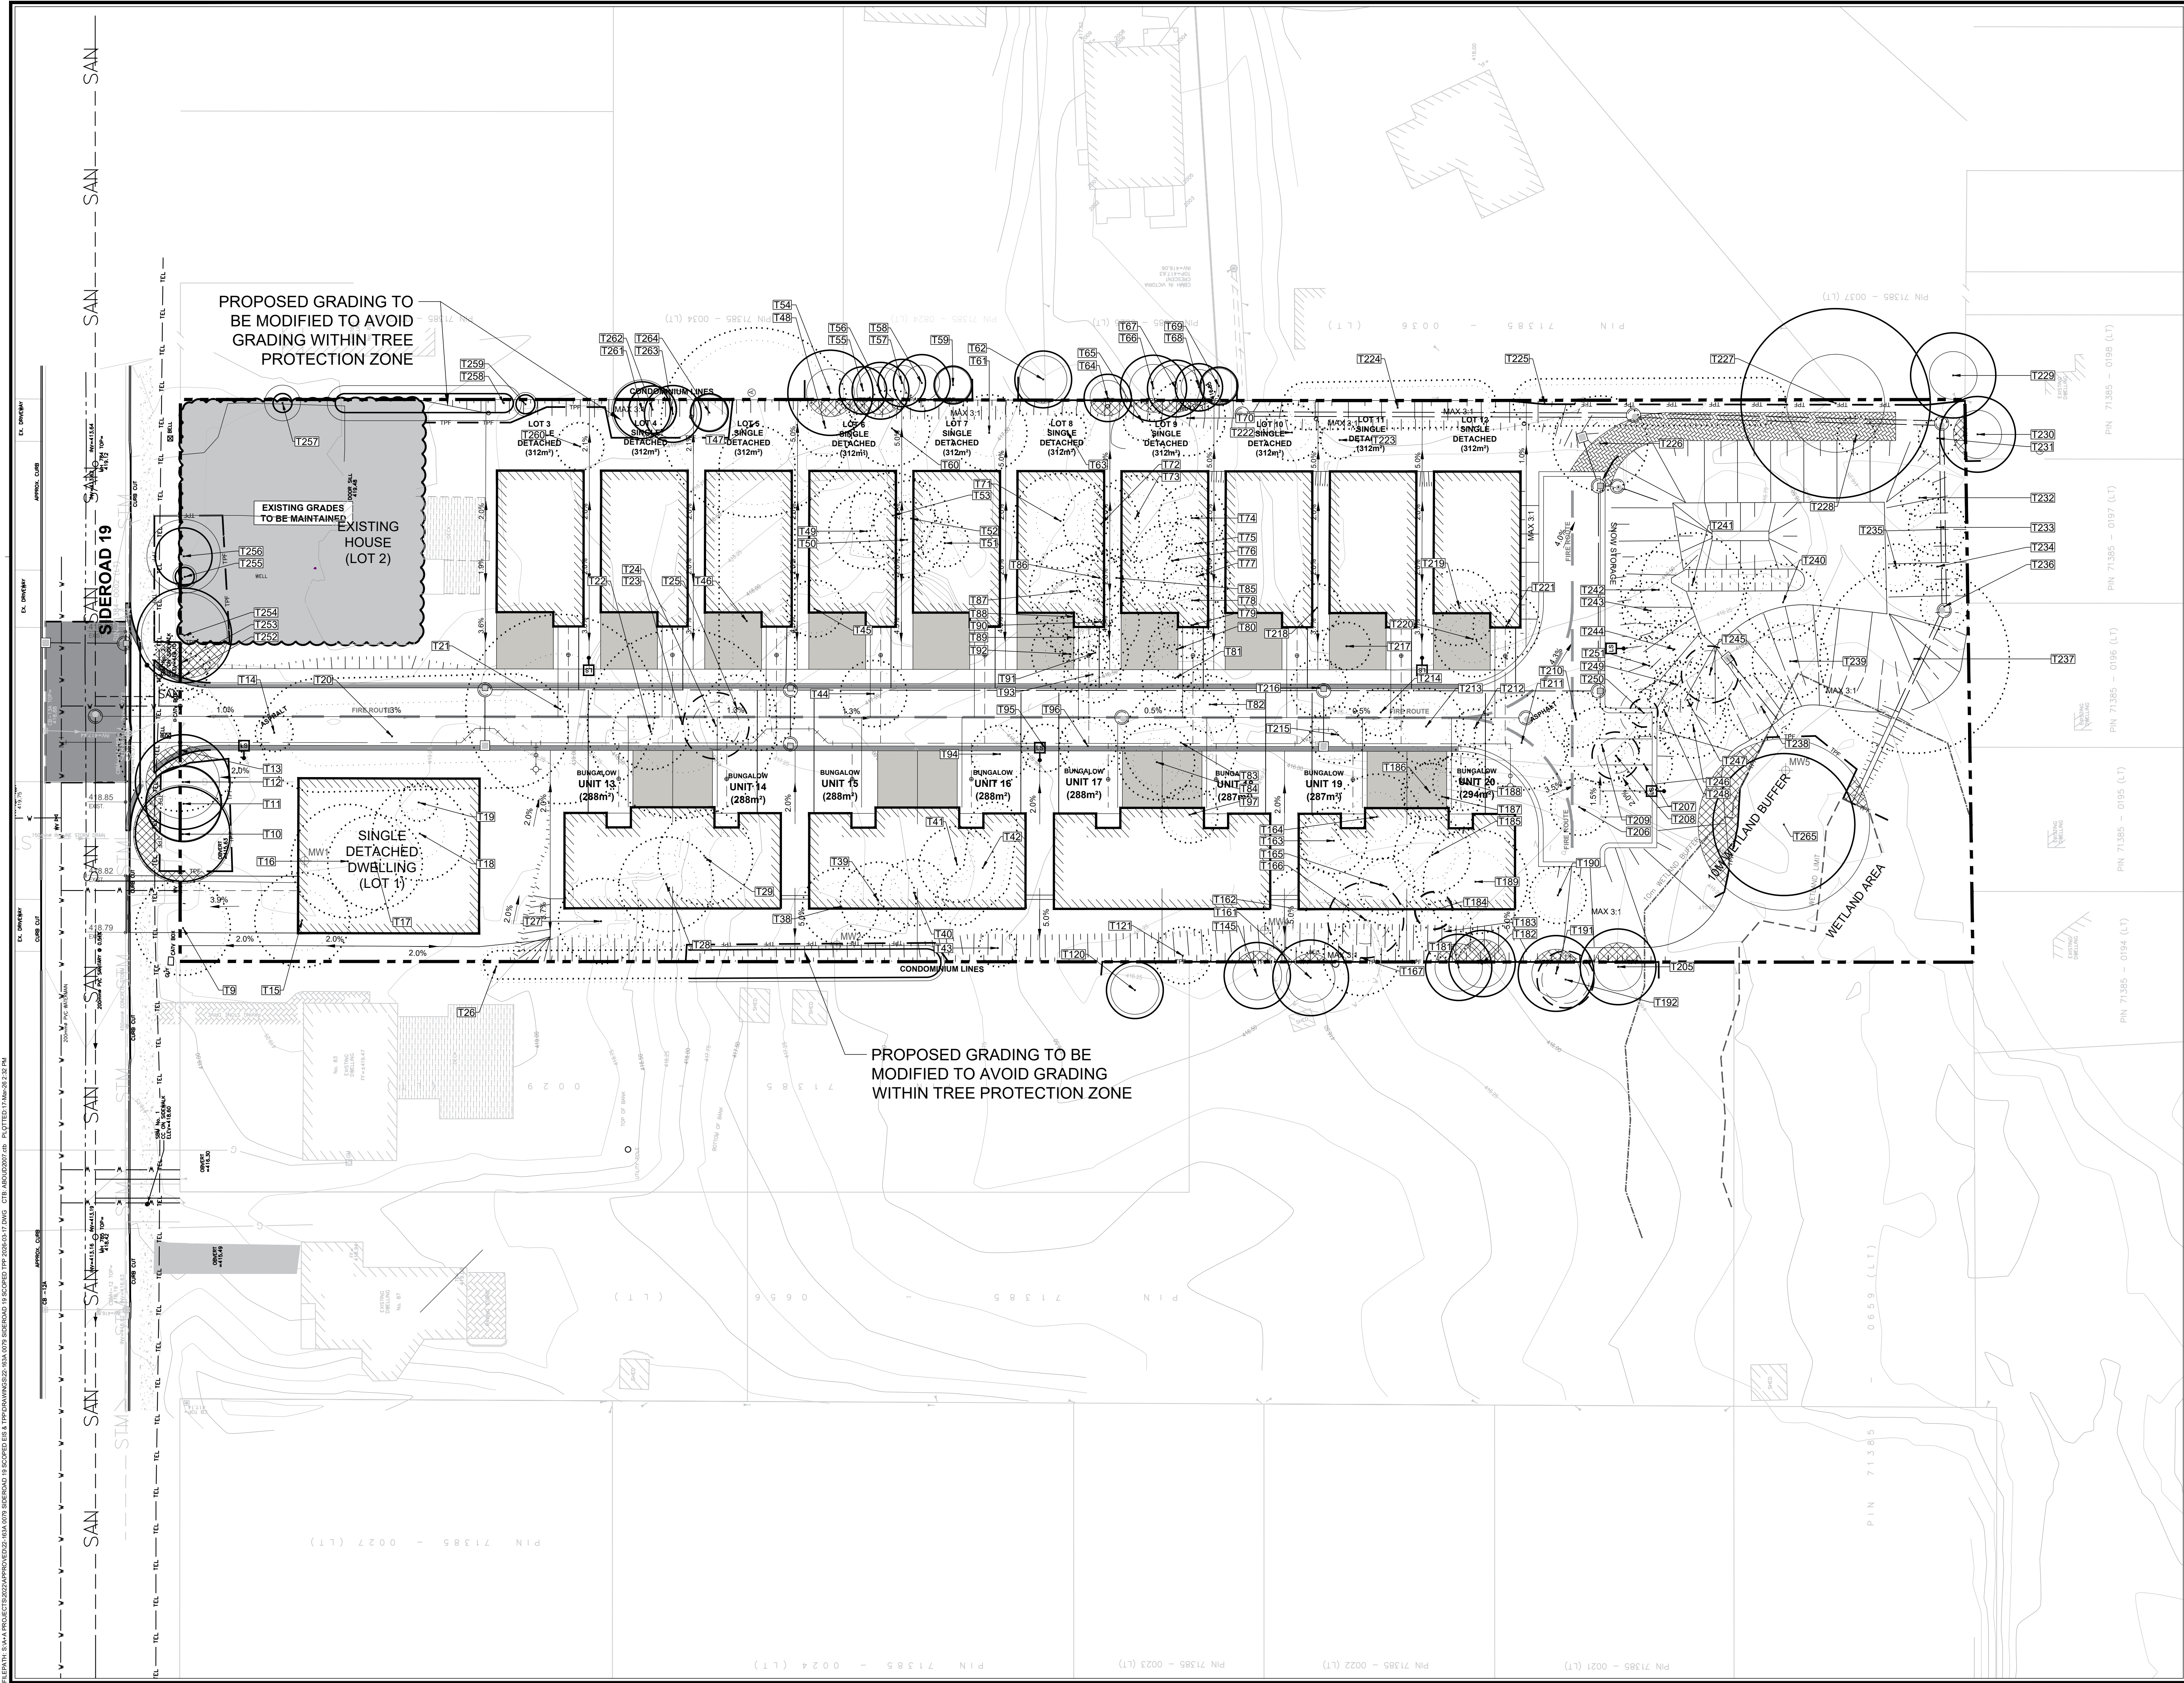


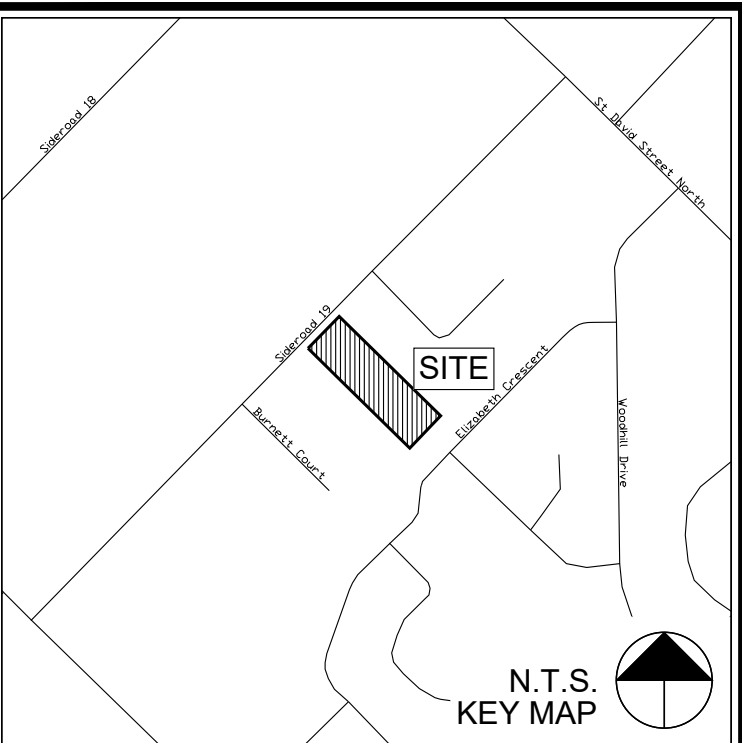

- LEGEND:**
- EXISTING TREE**
ID NUMBER / OUTER CIRCLE DENOTES APPROX. POTENTIAL ROOTING AREA (PRA). INNER CIRCLE DENOTES MINIMUM TREE PROTECTION ZONE (MTPZ).
 - PRESERVE TREE**
TREE HAS MODERATE TO HIGH BIOLOGICAL HEALTH AND/OR STRUCTURAL CONDITION AND CAN BE INCORPORATED INTO THE PROPOSED DEVELOPMENT.
 - DISCRETIONARY PRESERVATION**
TREE HAS LOW BIOLOGICAL HEALTH AND/OR STRUCTURAL CONDITION, BUT IS NOT IN CONFLICT WITH DEVELOPMENT. PRESERVATION OR REMOVAL OF TREE IS AT THE OWNER'S DISCRETION.
 - REMOVE TREE**
TREE IS IN CONFLICT WITH PROPOSED DEVELOPMENT.
 - REMOVE TREE**
TREE HAS LOW BIOLOGICAL HEALTH AND/OR STRUCTURAL CONDITION AND IS IN CONFLICT WITH PROPOSED DEVELOPMENT.
 - TPF** **TREE PROTECTION FENCE**
 - ROOT SENSITIVE EXCAVATION AND GRADING WITHIN TREE PROTECTION ZONES**

INFORMATION SOURCES

- Site Plan, Revision 2, obtained from GEI Consultants August 14, 2025.
- Grading and Servicing Plans, obtained from GSP July 21, 2025.
- Tree locations collected by an Aboud & Associates ISA Certified Arborist December 1 - 2, 2022 and May 24, 2024.

4	ISSUED FOR REVIEW	JD	17 MAR-26
3	ISSUED FOR REVIEW	JD	16 OCT-25
2	ISSUED FOR REVIEW	JD	30 SEP-25
1	ISSUED FOR REVIEW	JD	04 OCT-24
0	ISSUED FOR REVIEW	JD	23 DEC-22
No.	Description	By	Date

REVISIONS: All previous issues of this drawing are superseded.

ABOUD & ASSOCIATES INC.
Consulting Arborists • Ecologists • Landscape Architects
3-5 Edinburgh Rd S., Guelph, Ontario, N1H 5N8 • 519.822.6839 • www.abouding.com

TREE PRESERVATION PLAN

Project:
079 SIDEROAD 19
TOWNSHIP OF CENTRE WELLINGTON
WRIGHTHAVEN HOMES LTD.

Date: OCTOBER 2024
Project: AA22-163A
Scale: 1:300
Designer: JGL
Drawn: JGL/NB
Checked: JD

Drawing No: **TPP1**

