SKETCH SHOWING TOPOGRAPHIC FEATURES OF

PART OF A PARCEL BORDERED BY ELIZA STREET, MacAULAY STREET & WELLS STREET

VILLAGE OF ARTHUR

TOWNSHIP OF WELLINGTON NORTH

COUNTY OF WELLINGTON

SCALE 1 : 750

25 0 10 20 30 40 50 metres

J.D. BARNES LIMITED

© COPYRIGHT

METRIC DISTANCES AND/OR COORDINATES SHOWN ON THIS PLAN ARE IN METRES AND CAN BE CONVERTED TO FEET BY DIVIDING BY 0.3048.

ELEVATION NOTES

ELEVATIONS HEREON ARE GEODETIC (CGVD28-1978) AND ARE DERIVED FROM GNSS OBSERVATIONS USING NATURAL RESOURCES CANADA'S GEOID MODEL HTv2.0

INDEX CONTOURS ARE AT 1.00m INTERVALS.
INTERMEDIATE CONTOURS ARE AT 0.25m INTERVALS.

NOTES

THIS IS NOT A PLAN OF SURVEY AND SHALL NOT BE USED EXCEPT FOR THE PURPOSE INDICATED IN THE TITLE BLOCK.

BEFORE DIGGING, UNDERGROUND SERVICES SHOULD BE LOCATED ON SITE BY THE RESPECTIVE AGENCIES.

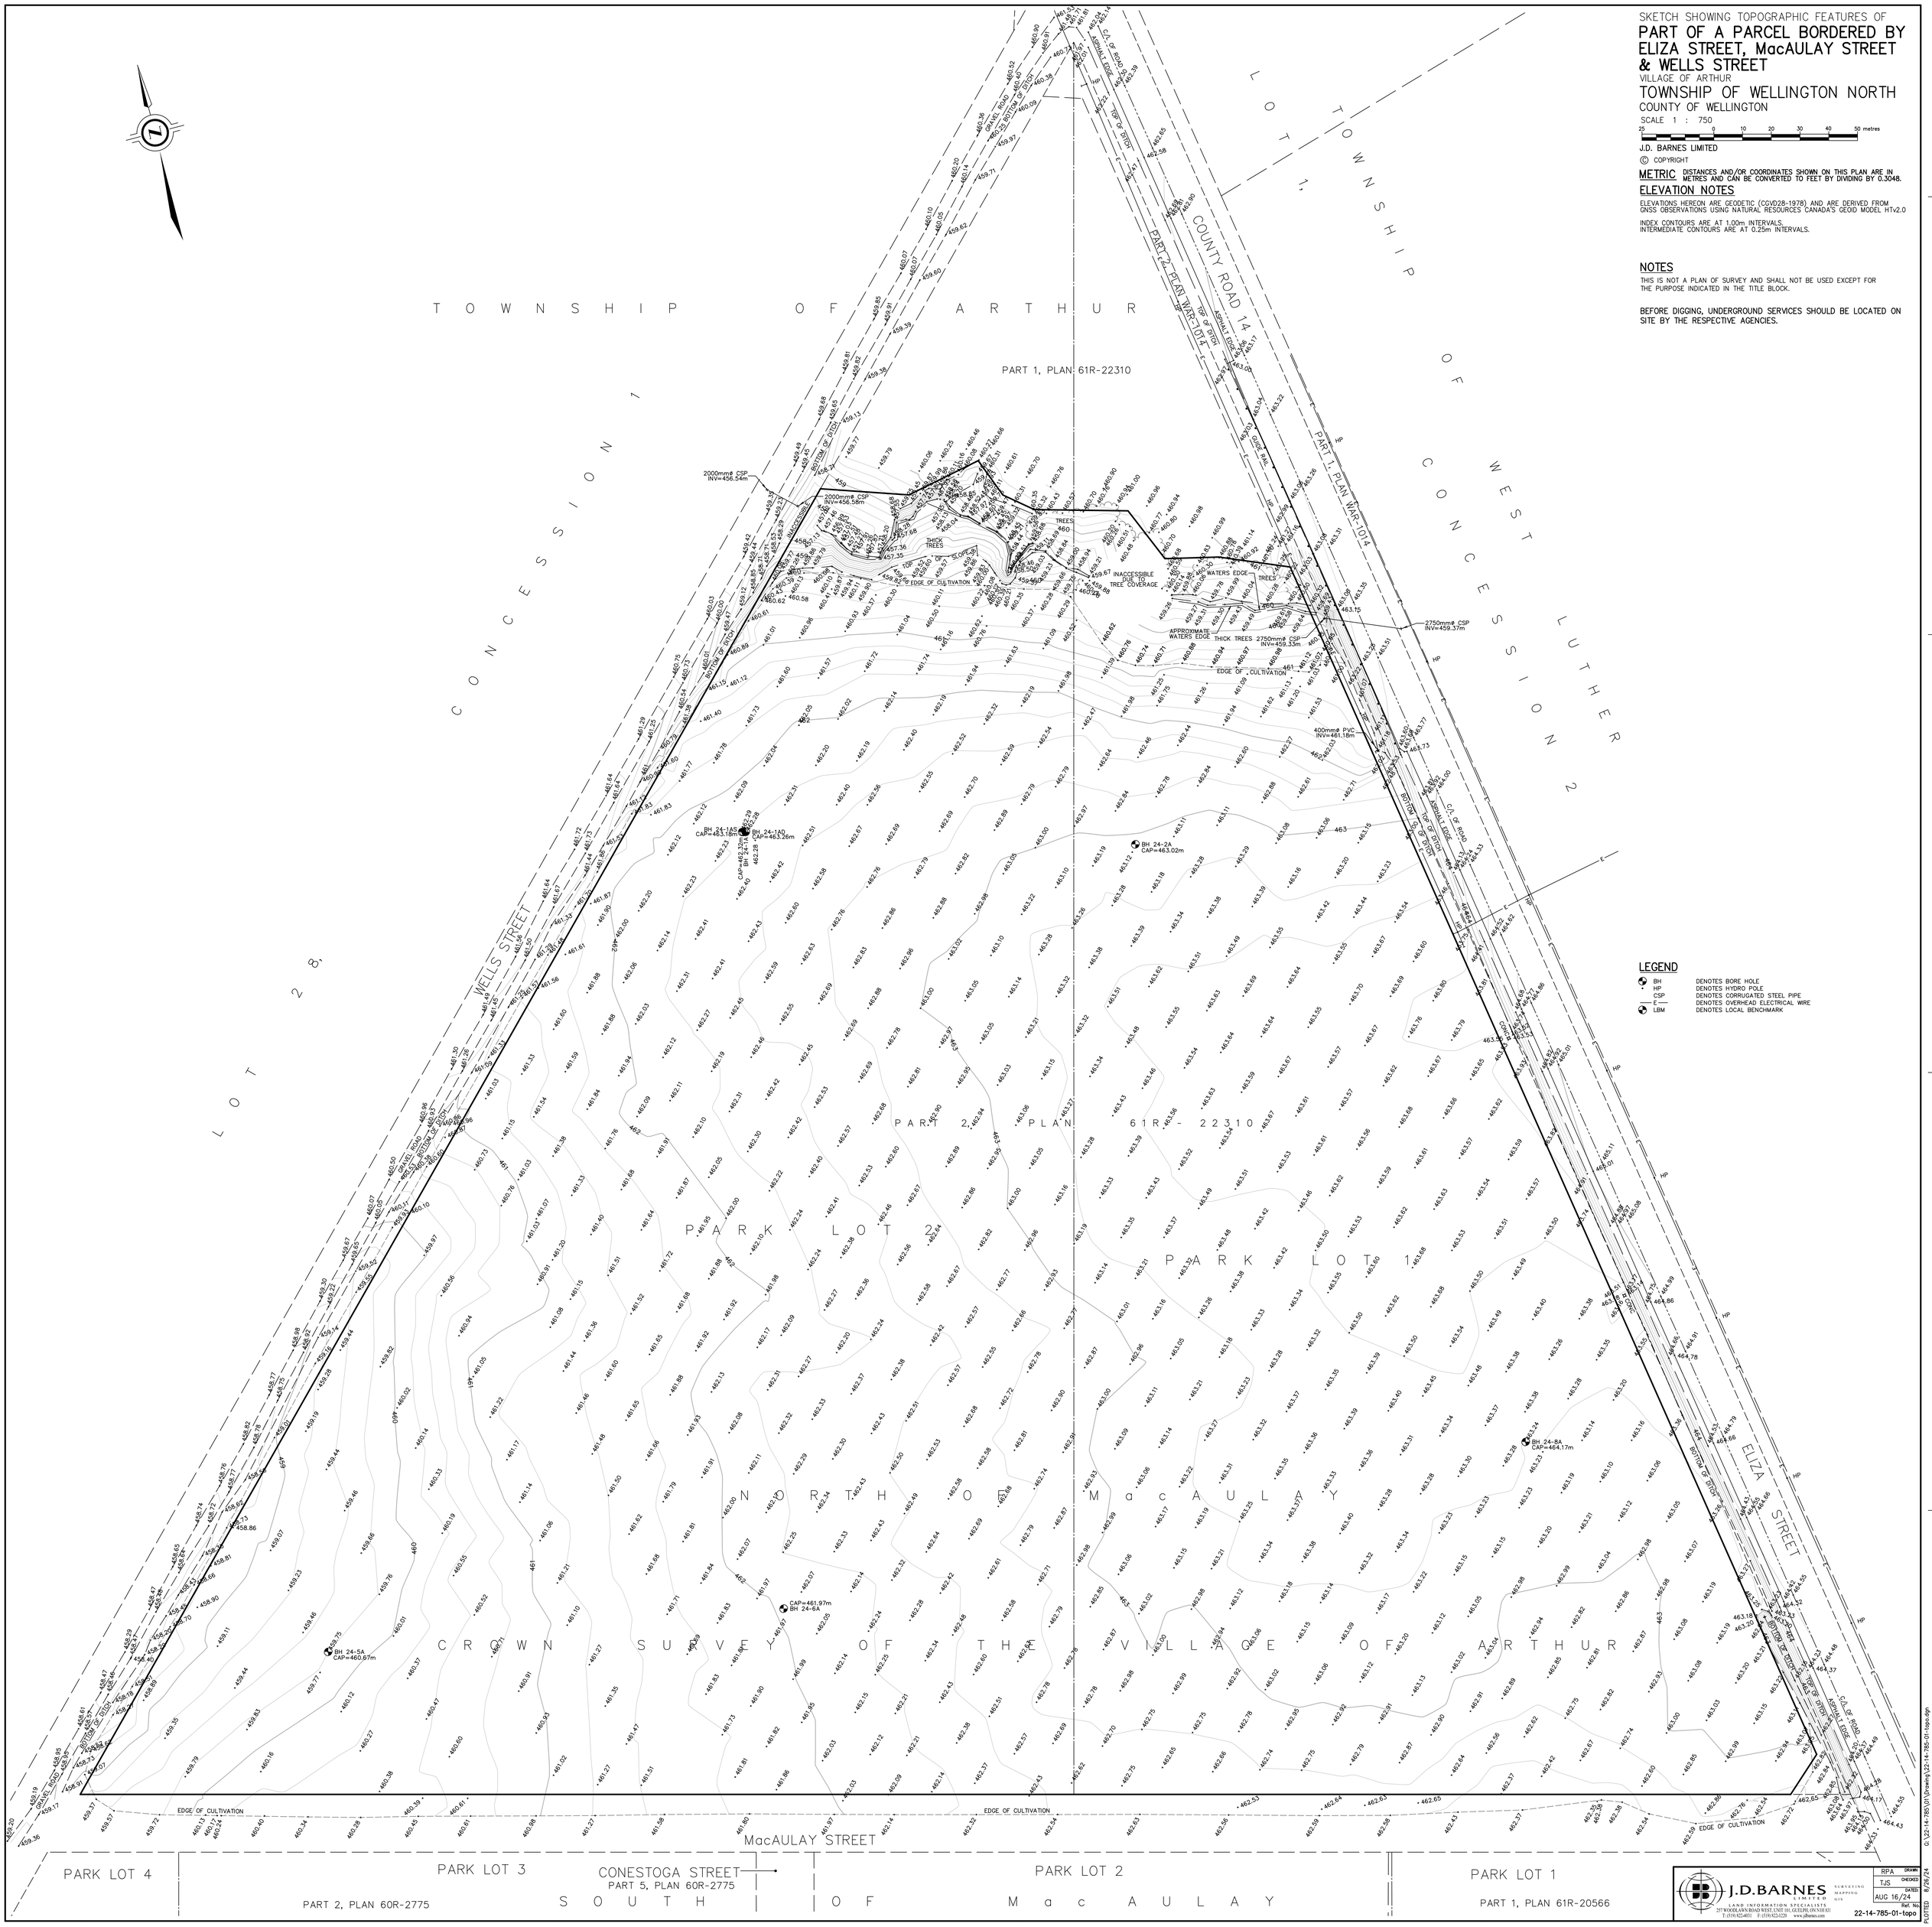

LEGEND

BH	DENOTES BORE HOLE
HP	DENOTES HYDRO POLE
CSP	DENOTES CORRUGATED STEEL PIPE
E	DENOTES OVERHEAD ELECTRICAL WIRE
LBM	DENOTES LOCAL BENCHMARK

J.D.BARNES LIMITED
SURVEYING MAPPING GIS
LAND INFORMATION SPECIALISTS
257 WOODLAWN ROAD WEST, UNIT 101, GUELPH, ON N1H 8J1
T: (519) 822-4031 F: (519) 822-1220 www.jdbarnes.com

DRAWN	RPA
CHECKED	TJS
DATE	AUG 16/24
Ref. No.	22-14-785-01-topo

G:\22-14-785\01\Drawing\22-14-785-01-topo.dgn

PLOTTED 8/26/24