


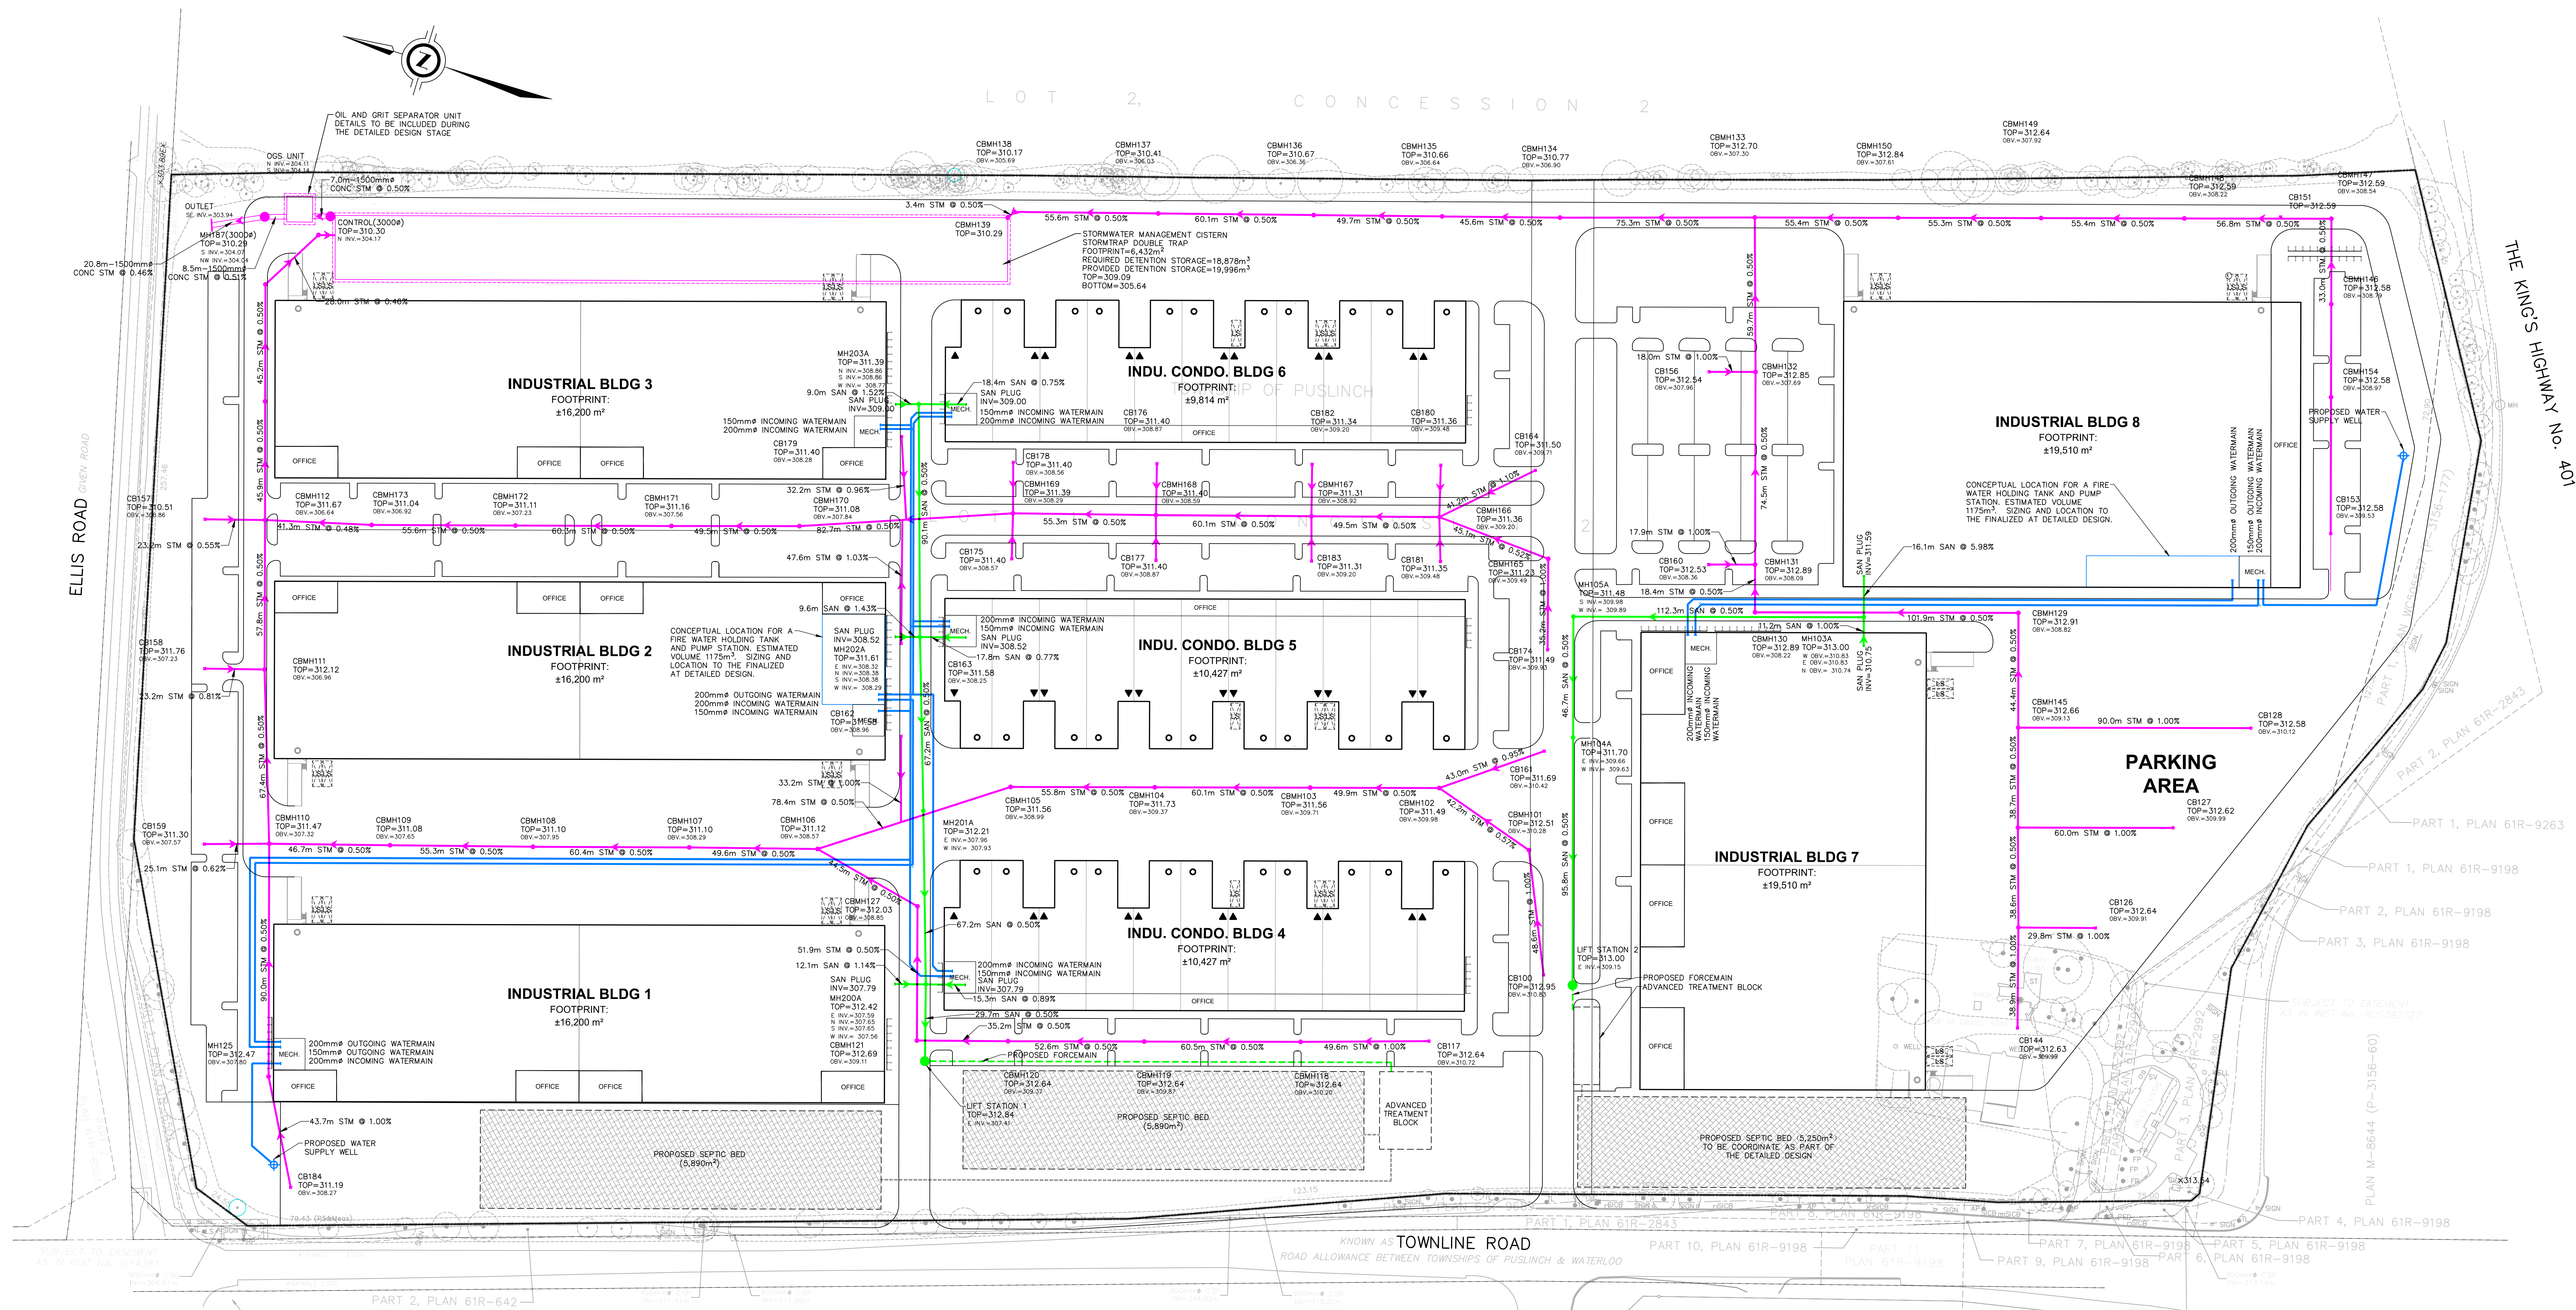

CITY OF CAMBRIDGE

General Notes:

LEGEND

- PROPOSED STORM SEWER
- PROPOSED SANITARY SEWER
- PROPOSED WATERMAIN

ISSUED FOR ZBA	9/24/25
ISSUED FOR ZBA	10/21/25
Revised/Issued	Date

HUSSON
ENGINEERING + MANAGEMENT
P 905.709.5895
200 CACKETT WOODS COURT, SUITE 104
MARRHAM, ON L9C 0Z8
HUSSON.CA

2809 TOWNLINE ROAD
PUSLINCH, ONTARIO

FUNCTIONAL SERVICING PLAN

251619

26-07-24

1:1000

SW2