


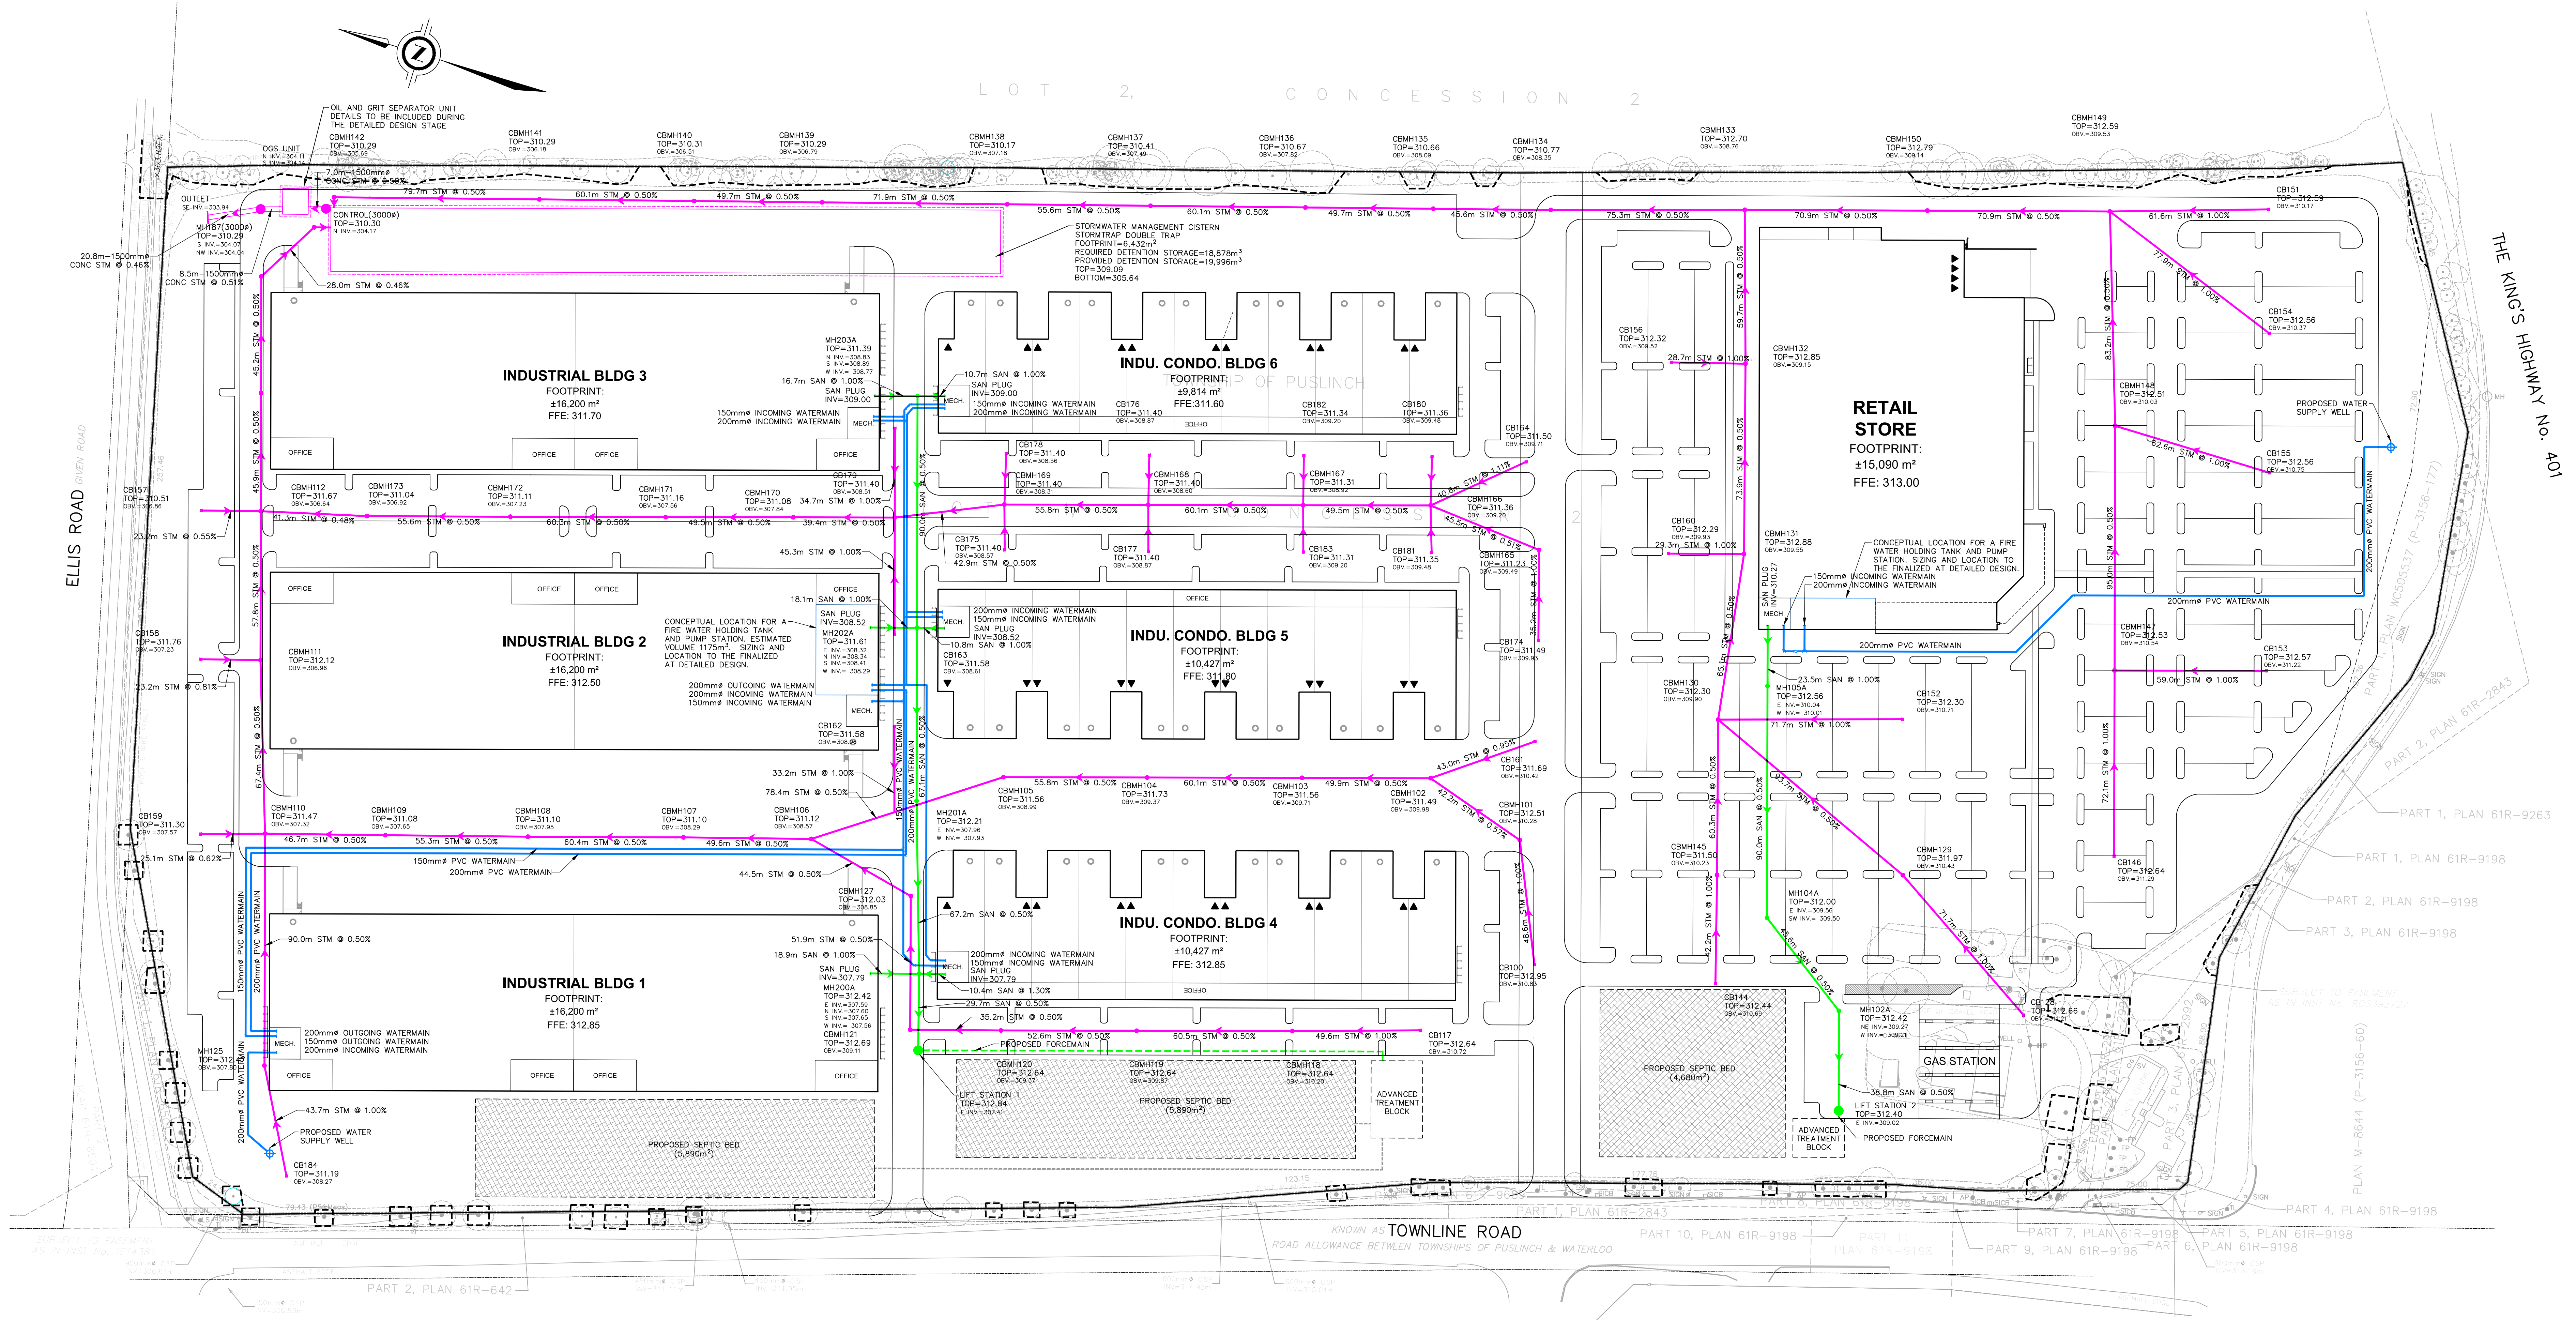

- LEGEND
- PROPOSED STORM SEWER
 - PROPOSED SANITARY SEWER
 - PROPOSED WATERMAIN

ISSUED FOR ZBA	9/24/25
ISSUED FOR ZBA	10/21/25
Revised/Issued	Date

ENGINEERING + MANAGEMENT

P 905.709.5895

2809 TOWNLINE ROAD, SUITE 204

MARLBOROUGH, ON L4R 0B8

HUSSON.CA

2809 TOWNLINE ROAD
PUSLINCH, ONTARIO

FUNCTIONAL SERVICING PLAN

251619	SW2
26-07-24	
1:1000	